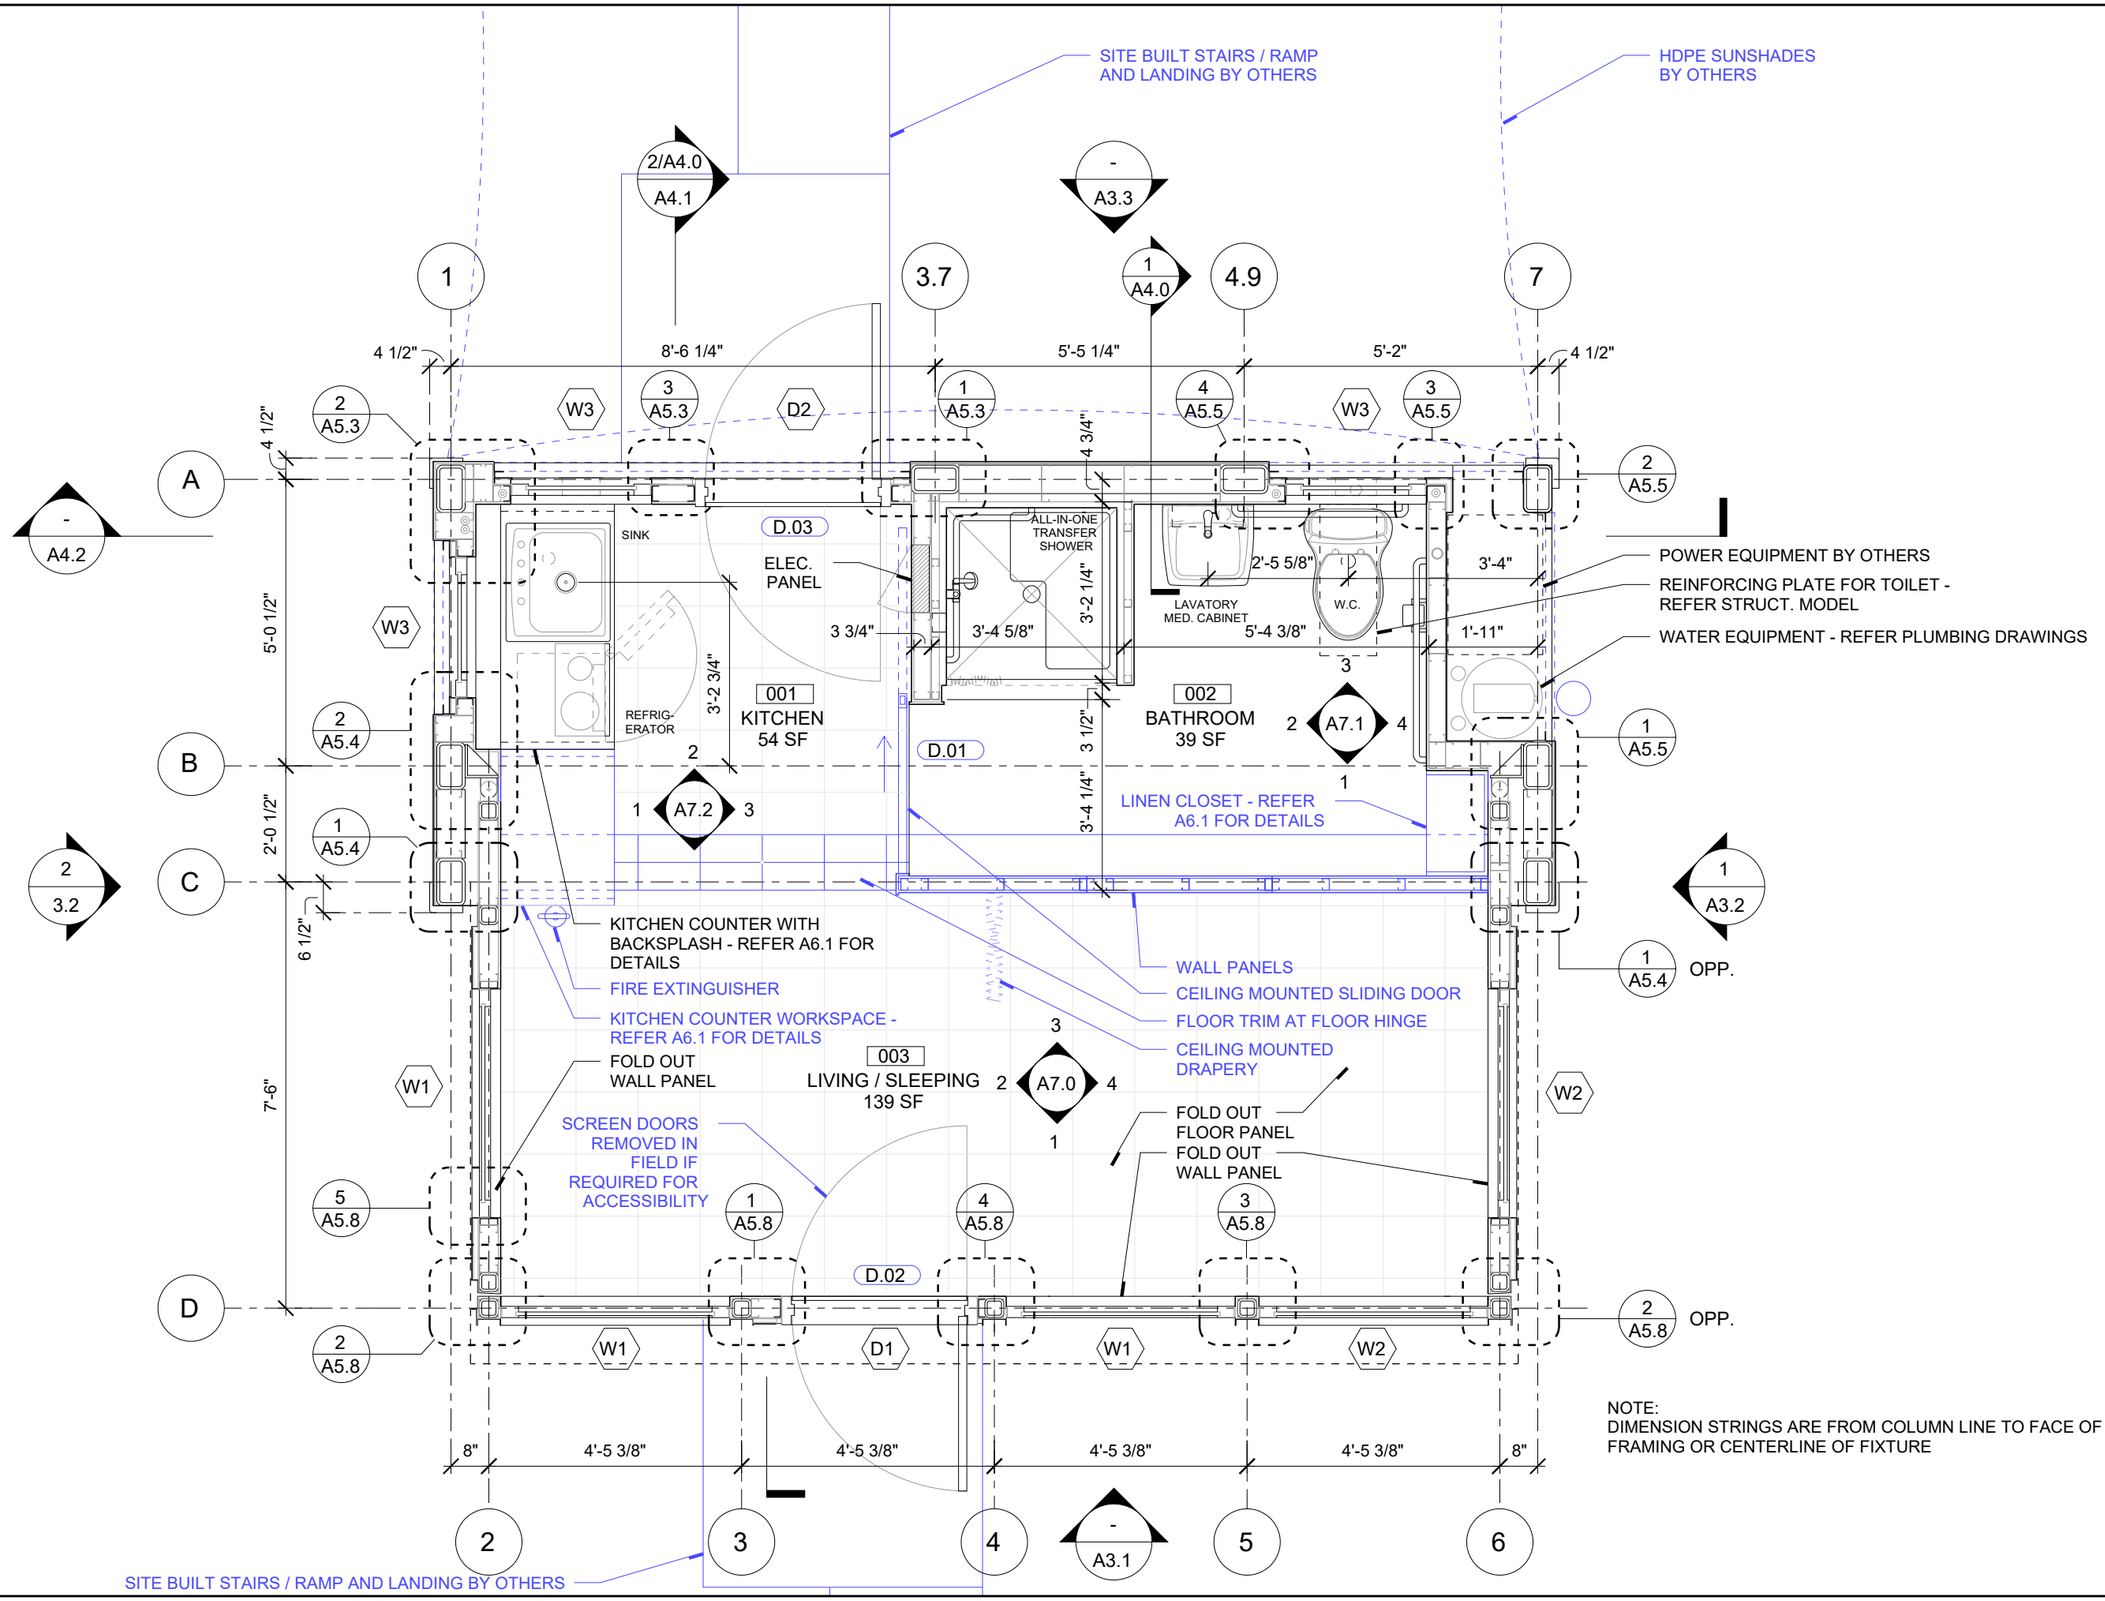

NOTE:
DIMENSION STRINGS ARE FROM COLUMN LINE TO FACE OF FRAMING OR CENTERLINE OF FIXTURE

MIT
UrbanRISK Lab

265 MASSACHUSETTS AVE.
BUILDING N52 ROOM 363
CAMBRIDGE, MA 02139

RISK@MIT.EDU

STAMP

SEED

SHELTER FOR EMERGENCY AND EXPANSION DESIGN

100% CONSTRUCTION DOCUMENTS

REVISIONS

PLAN

SCALE	DATE
3/8"=1'-0"	1/29/2020

A1.1